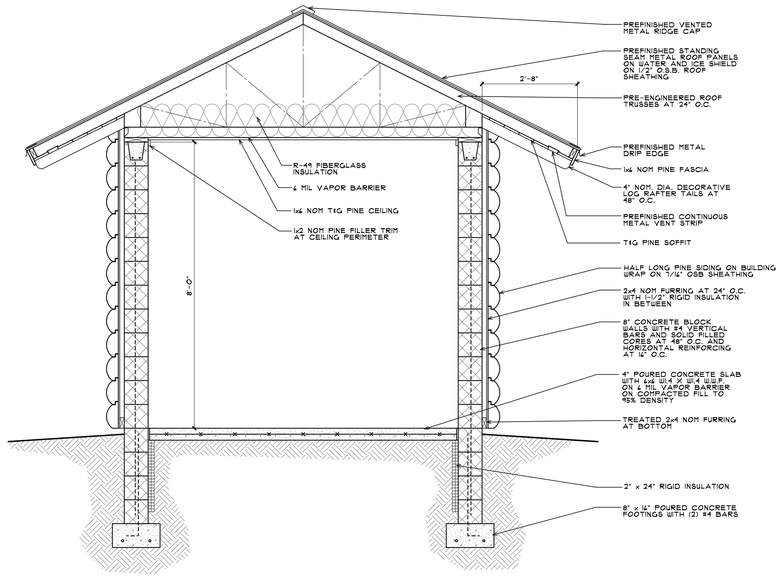

SECTION 1/A2
SCALE: 1/2" = 1'-0"

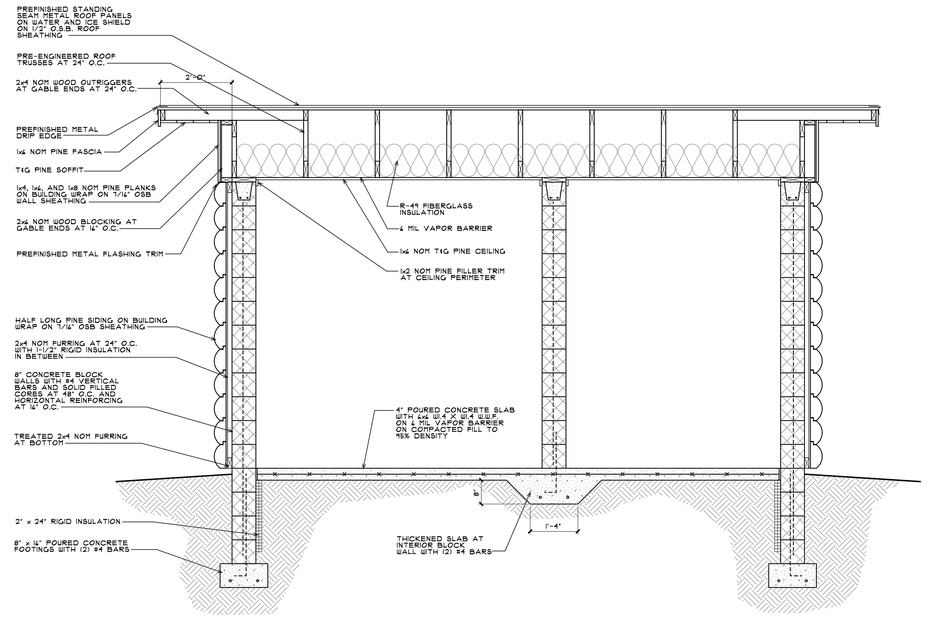

SECTION 2/A2
SCALE: 1/2" = 1'-0"

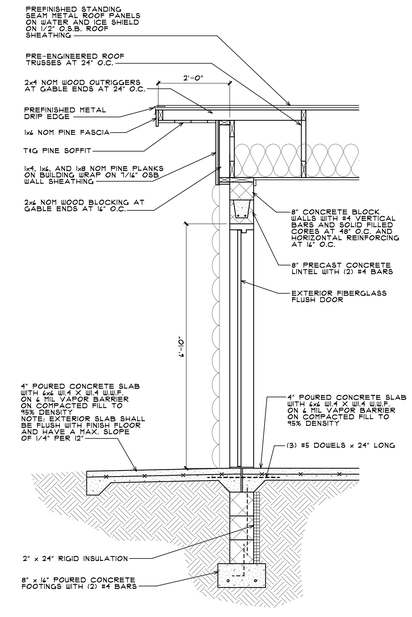

SECTION 3/A2
SCALE: 1/2" = 1'-0"

ROOM FINISH SCHEDULE

ROOM NAME	FLOOR	BASE	WALLS NORTH	WALLS SOUTH	WALLS EAST	WALLS WEST	CEILING	CLG. HGT.	REMARKS
UNISEX RESTROOM 100	GRANITEX	———	GRANITEX	GRANITEX	GRANITEX	GRANITEX	T1G PINE CEILING	8'-0"	SEE SPECS FOR FLOOR/WALL COATINGS
JANITORS CLOSET 101	GRANITEX	———	GRANITEX	GRANITEX	GRANITEX	GRANITEX	T1G PINE CEILING	8'-0"	SEE SPECS FOR FLOOR/WALL COATINGS

DOOR SCHEDULE

DOOR NO.	DOOR SIZE	DOOR	FRAME	LABEL	DETAILS HEAD	DETAILS JAMB	DETAILS SILL	HARDWARE	REMARKS
100	3'-0" x 6'-8"	A	1	———	6/A2	7/A2	8/A2	HARDWARE SET #1	
101	3'-0" x 6'-8"	B	2	———	9/A2	10/A2	11/A2	HARDWARE SET #2	

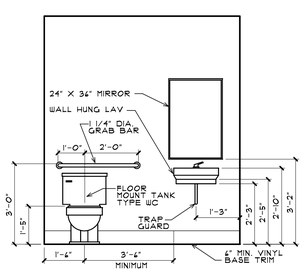

RESTROOM 4/A2
SCALE: 3/8" = 1'-0"

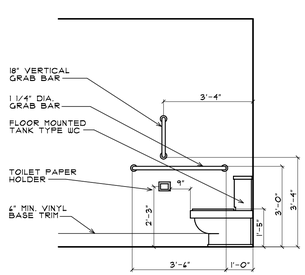

RESTROOM 5/A2
SCALE: 3/8" = 1'-0"

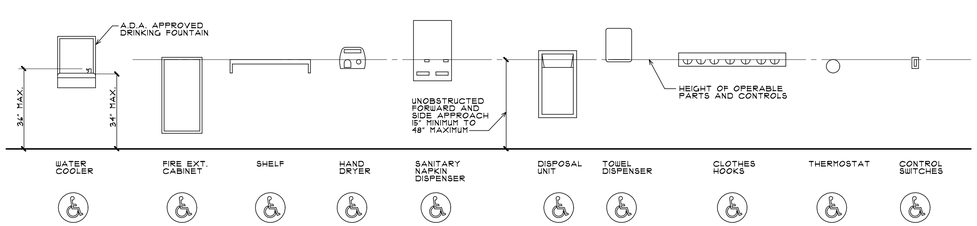

TYPICAL BARRIER FREE MOUNTING HEIGHTS
SCALE: 3/8" = 1'-0"

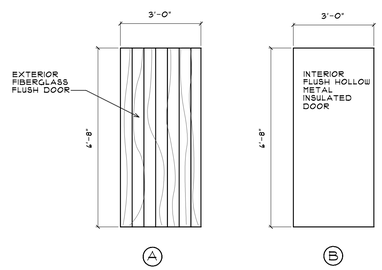

NOTE: 10" MINIMUM SMOOTH SURFACE AT BOTTOM OF DOORS

DOOR ELEVATIONS
SCALE: 3/8" = 1'-0"

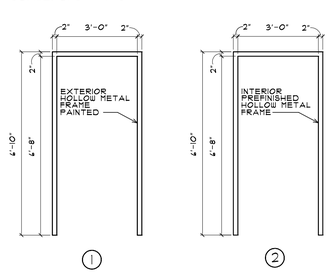

DOOR FRAMES
SCALE: 3/8" = 1'-0"

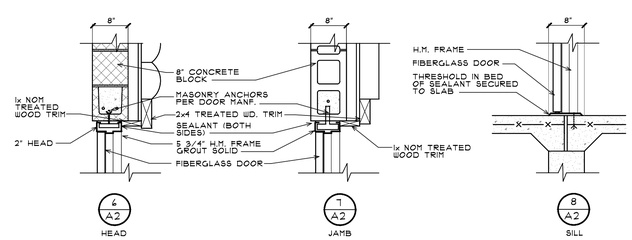

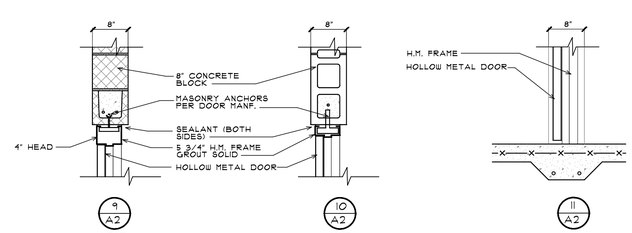

DOOR DETAILS
SCALE: 3/8" = 1'-0"

ISSUED	DATE

ISSUED	DATE
ZONING REVIEW	2/7/12
BIDDING AND CONSTRUCTION	4/30/12

DRAWN BY	T.L.S.
CHECKED	T.L.S.
APPROVED BY	T.L.S.
DATE	2/3/12
PRINT DATE	

SEIDELLS ARCHITECTS
COMMERCIAL RESIDENTIAL INDUSTRIAL
114 N. COURT AVE., STE. 201
POST OFFICE BOX 2189
GAYLORD, MICHIGAN 49734
PHONE (989) 731-0372
FAX (989) 731-0832

PROJECT
LOUIS M. GROEN NATURE PRESERVE
NEW RESTROOM FACILITY
GINGELL ROAD
JOHANNESBURG, MICHIGAN

PROJECT NO.
12-012

SHEET
A2