DESIGNED BY: -	APPROVED BY: -
CHECKED BY: -	DWG'S MOD BY: -

PLOTTED BY: CRONK, ERIK 12/21/2015 3:24 PM
H:\GAYLORD GATEWAY\150121_OTSEGOCTYGATEWAY_CONCEPT3.DWG - TRAILHEAD CONCEPT
C2AE.STANDARD.STB

WE RECYCLE

©##### C2AE. NOT TO BE REPRODUCED OR DISTRIBUTED WITHOUT PRIOR WRITTEN CONSENT FROM C2AE. ALL RIGHTS RESERVED.

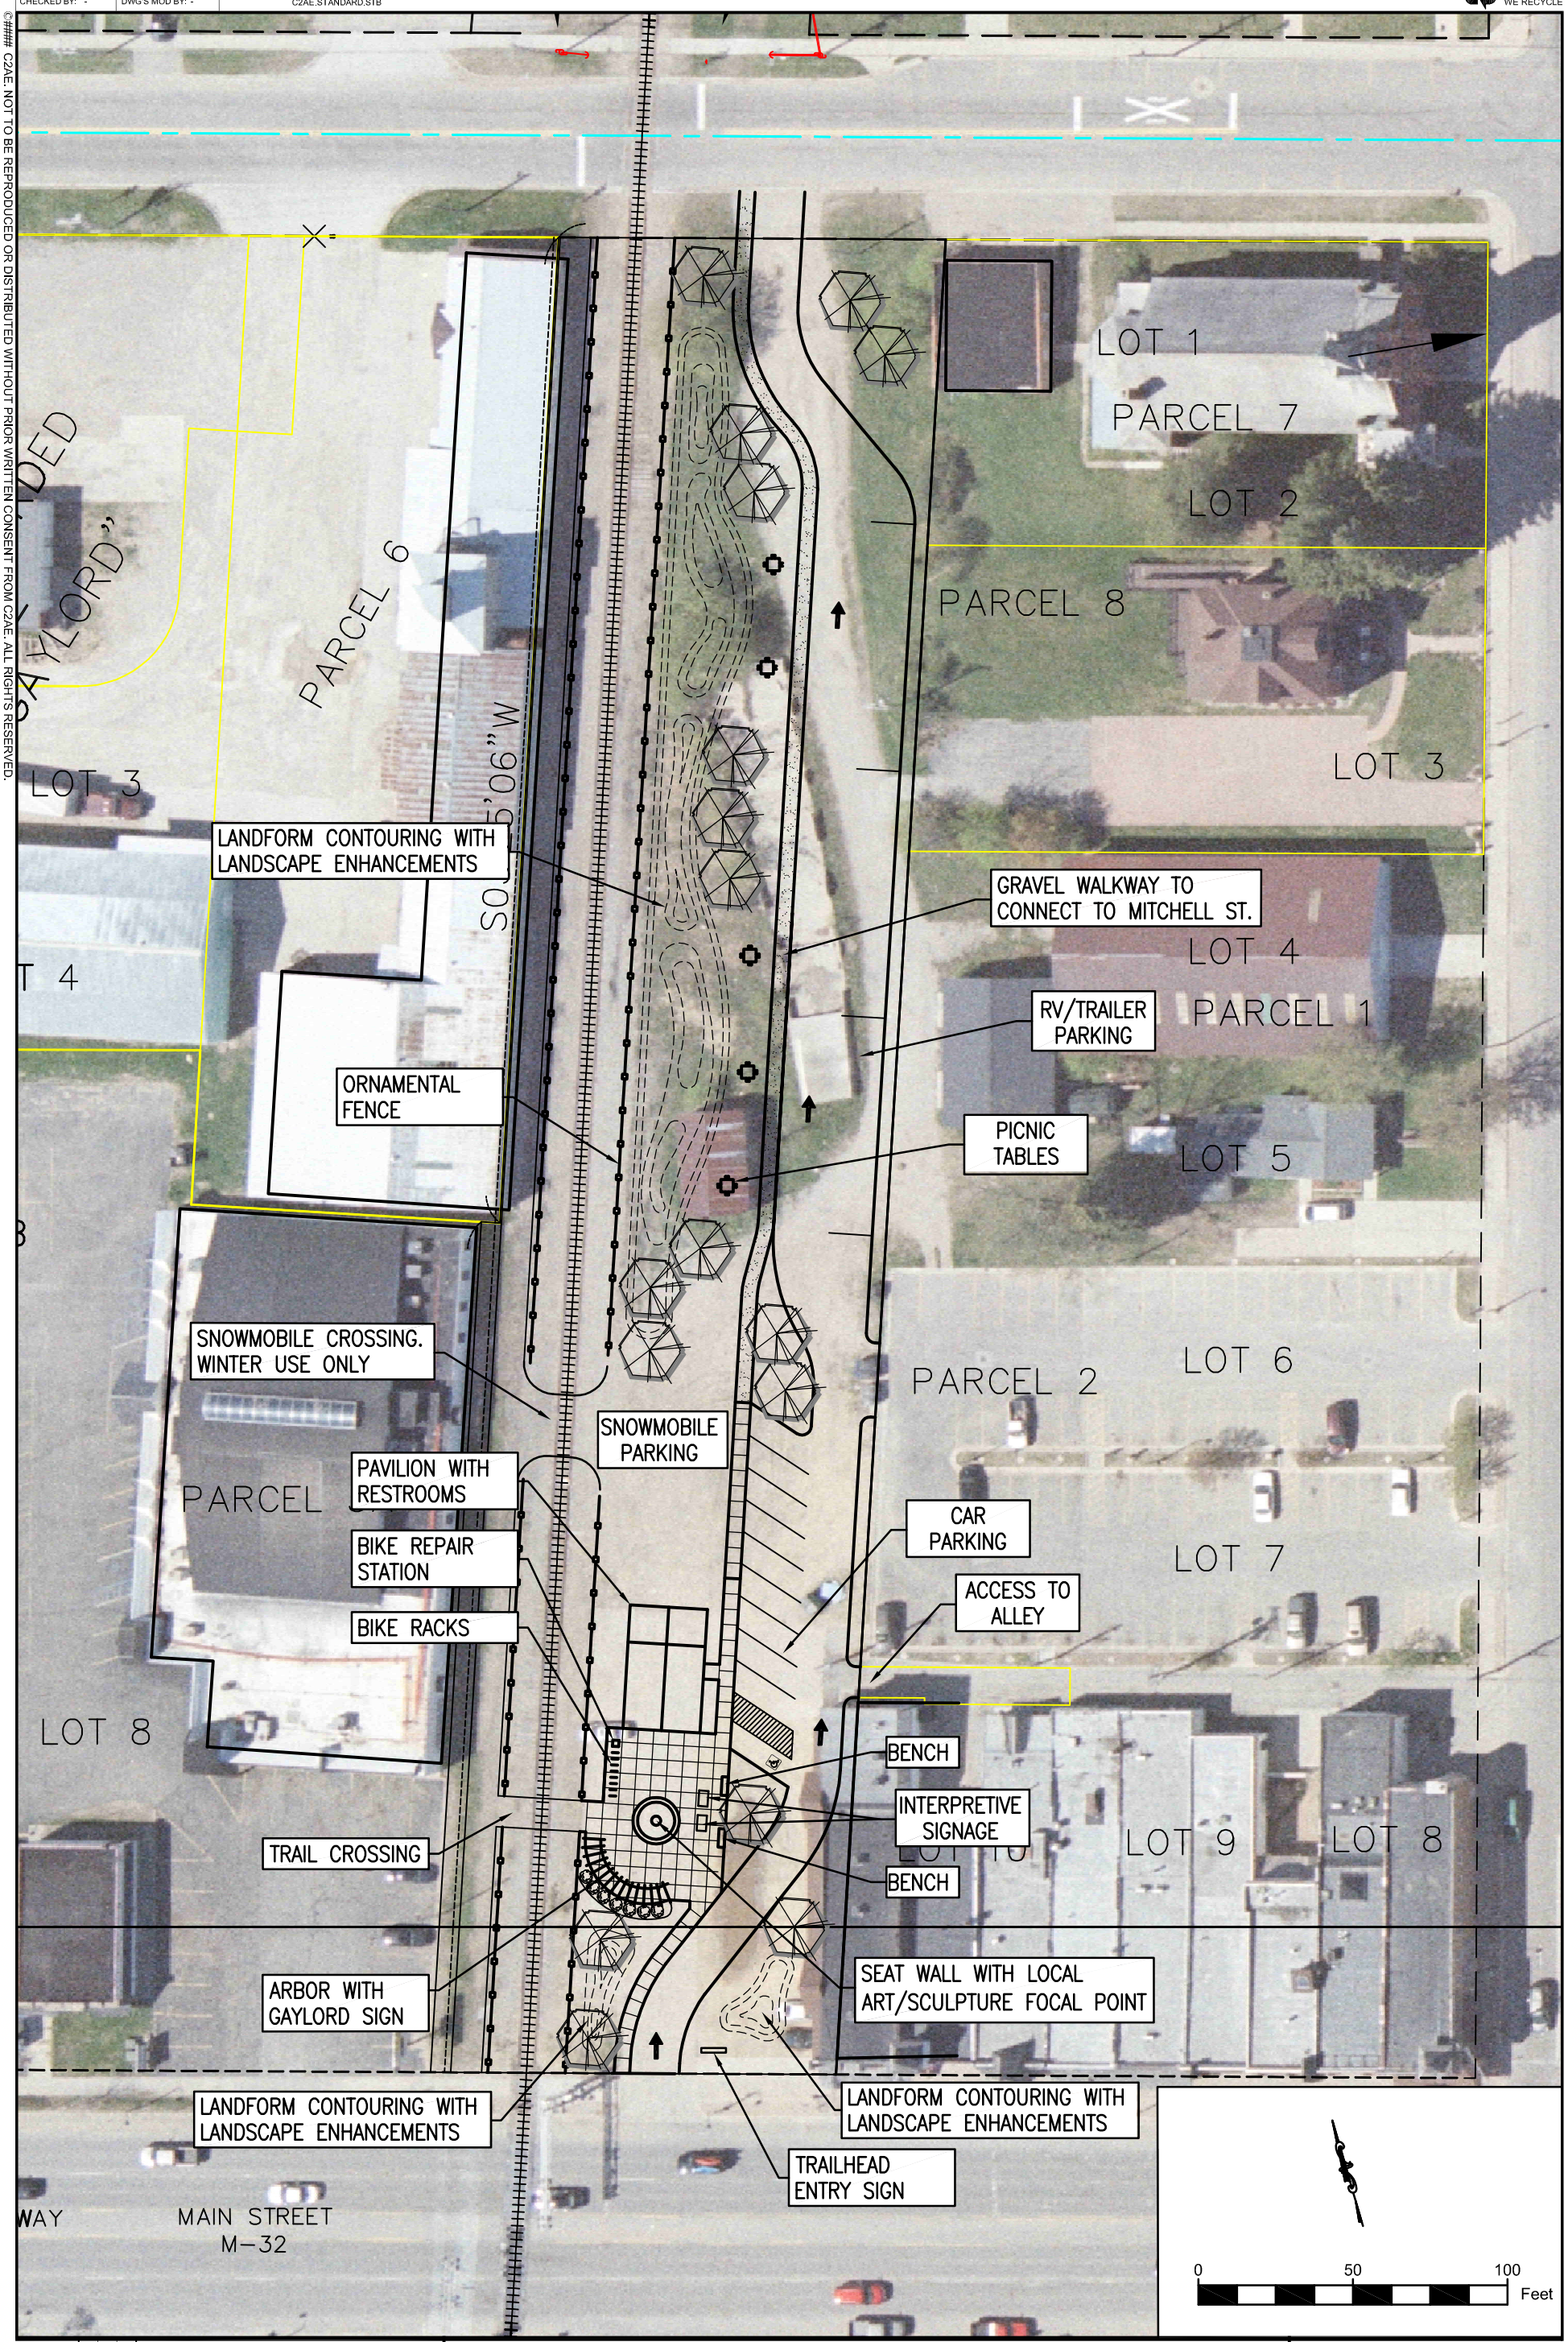

SHEET	DATE:	PROJ. #:	SCALE:
1	12/21/15	150121	1"=50'

PRELIMINARY CONCEPT #3

IRON BELLE TRAIL
GAYLORD TRAILHEAD

GAYLORD, MI

c2ae
architecture • engineering

PRELIMINARY